BANGALORE WATER SUPPLY
AND SEWRAGE BOARD
CAUVERY BHAVAN, KEMPEGOWDA ROAD
BANGALORE - 560 009

Telephone: 91-80-22945106 Fax: 91-80-22945106

Through E-Procurement

TENDER FOR THE WORK OF

DESIGN, CONSTRUCTION, AND COMMISSIONING OF **20 MLD STP BASED ON INTEGRATED FIXED FILM ACTIVATED SLUDGE (IFAS-PROCESS) WITH BNR, TERTIARY TREATMENT AND ODOUR CONTROL UNITS AT KORAMANGALA** INCLUDING 7 YEARS OF OPERATION & MAINTENANCE (TURNKEY CONTRACT) – **2nd Call**

VOLUME 3 of 4

(DRAWINGS)

JANUARY - 2026

Office of the *Chief Engineer (UWP)*
BANGALORE WATER SUPPLY & SEWERAGE BOARD
5th Floor, Cauvery Bhavan,
K.G. Road,
Bangalore -560 009
www.eproc.karnataka.gov.in

CONTENTS			
Volumes	**Part**	**Sections**	**Description**
Volume-1	**Bidding Procedures**	**Section-1**	Invitation for Tenders (IFT)
		Section-2	Instructions to Tenderers (ITT)
		Section-3	Qualification Information and Evaluation Methodology
		Section-4	Form of Tender, Letter of Acceptance, Notice to Proceed with the work and Agreement Form
		Section-5	Conditions of Contract (CC) and Special Conditions of Contract (SCC)
		Section-6	Contract Data and Appendix to Special Conditions of Contract
		Section-7	Specifications
		Section-8	Drawings
		Section-9	Price Schedule
		Section-10	Format of Bank Guarantee for Security Deposit
Volume-2	**Technical Specifications and Technical Schedules**	**Section - 7**	**Specifications**
			Part-1: Project Details
			Part-2: The Site
			Part-3: General Requirements
			Part-4: General Workmanship, Materials and Design Requirements for Plant
			Part-5: Process Requirements
			Part-6: General Electrical Requirements
			Part-7: Instrumentation Control and Automation Works
			Part-8: General Mechanical Requirements
			Part-9: General Painting and Protection Requirement
			Part-10A: Technical Specifications for Civil, Structural Works
			Part-10B: Particular Technical Specifications for Civil and Structural Works
			Part -11: Particular Mechanical Requirements for TSPS, STP
			Part-12: Particular Electrical Plant Requirements
			Part-13: Particular Instrumentation & Control Requirements

CONTENTS			
Volumes	**Part**	**Sections**	**Description**
			Part-13B: Particular Operation and Control Philosophy
			Part 14: Inspection, Testing and Commissioning Requirements
			Part 15: Training & Advisory Requirements
			Part 16: Operation & Maintenance
			Part 17: Handing Over
			Part 18: Environmental Management Plan (EMP) and Environmental Monitoring Plan (EMoP)
		Section- 7A	**Form of Technical proposal**
		Section- 7B	**Technical Schedules**
			Technical Schedule - I: Construction Programme
			Technical Schedule-II: Proposed Plant Details
			Technical Schedule-III: Instrumentation Control & Automation Equipment's
			Technical Schedule-IV: Electrical works
			Technical Schedule V: Operating Details
			Technical Schedule VI: Schedule of Subcontractors
			Technical Schedule VII: Quality Assurance and Quality Control Plan
			Technical Schedule VIII: Environmental Management Plan
			Technical Schedule IX: Safety Plan
			Technical Schedule X: Functional Guarantees of the Plant
			Technical Schedule XI: Statement of Deviations from the Technical Specifications
Volume-3	**Drawings**	**Section - 8**	Drawings
Volume -4	**Price Schedule**	**Section -9**	Price Schedule

LIST OF DRAWINGS

S.No	Drawing Title	Drawing No.	Rev. No.
	20 MLD capacity STP at Koramangala		
1	Process Flow Diagram (20 MLD capacity STP at Koramangala)	TCE.13052A-CV-3008-SL-30000D	P0
2	Overall Plant Layout with Contours (20 MLD capacity STP at Koramangala)	TCE.13052A-CV-3008-SL-30400	P0
3	Single Line Diagram for the Electrical Works (20 MLD capacity STP at Koramangala)	TCE.13052A-EL-4001-AU-40021	P0
4	Single Line Diagram for the Electrical Works (20 MLD capacity STP at Koramangala)	TCE.13052A-EL-4001-AU-40022	P0
5	Single Line Diagram for the Electrical Works (20 MLD capacity STP at Koramangala)	TCE.13052A-EL-4000-AU-40023	P0
6	Single Line Diagram for the Electrical Works (20 MLD capacity STP at Koramangala)	TCE.13052A-EL-4000-AU-40024	P0
7	Single Line Diagram for the Electrical Works (20 MLD capacity STP at Koramangala)	TCE.13052A-EL-4000-AU-40025	P0

TITLE: PROCESS FLOW DIAGRAM

DWG NO TCE.13052A-CV-3008-SL-30000D

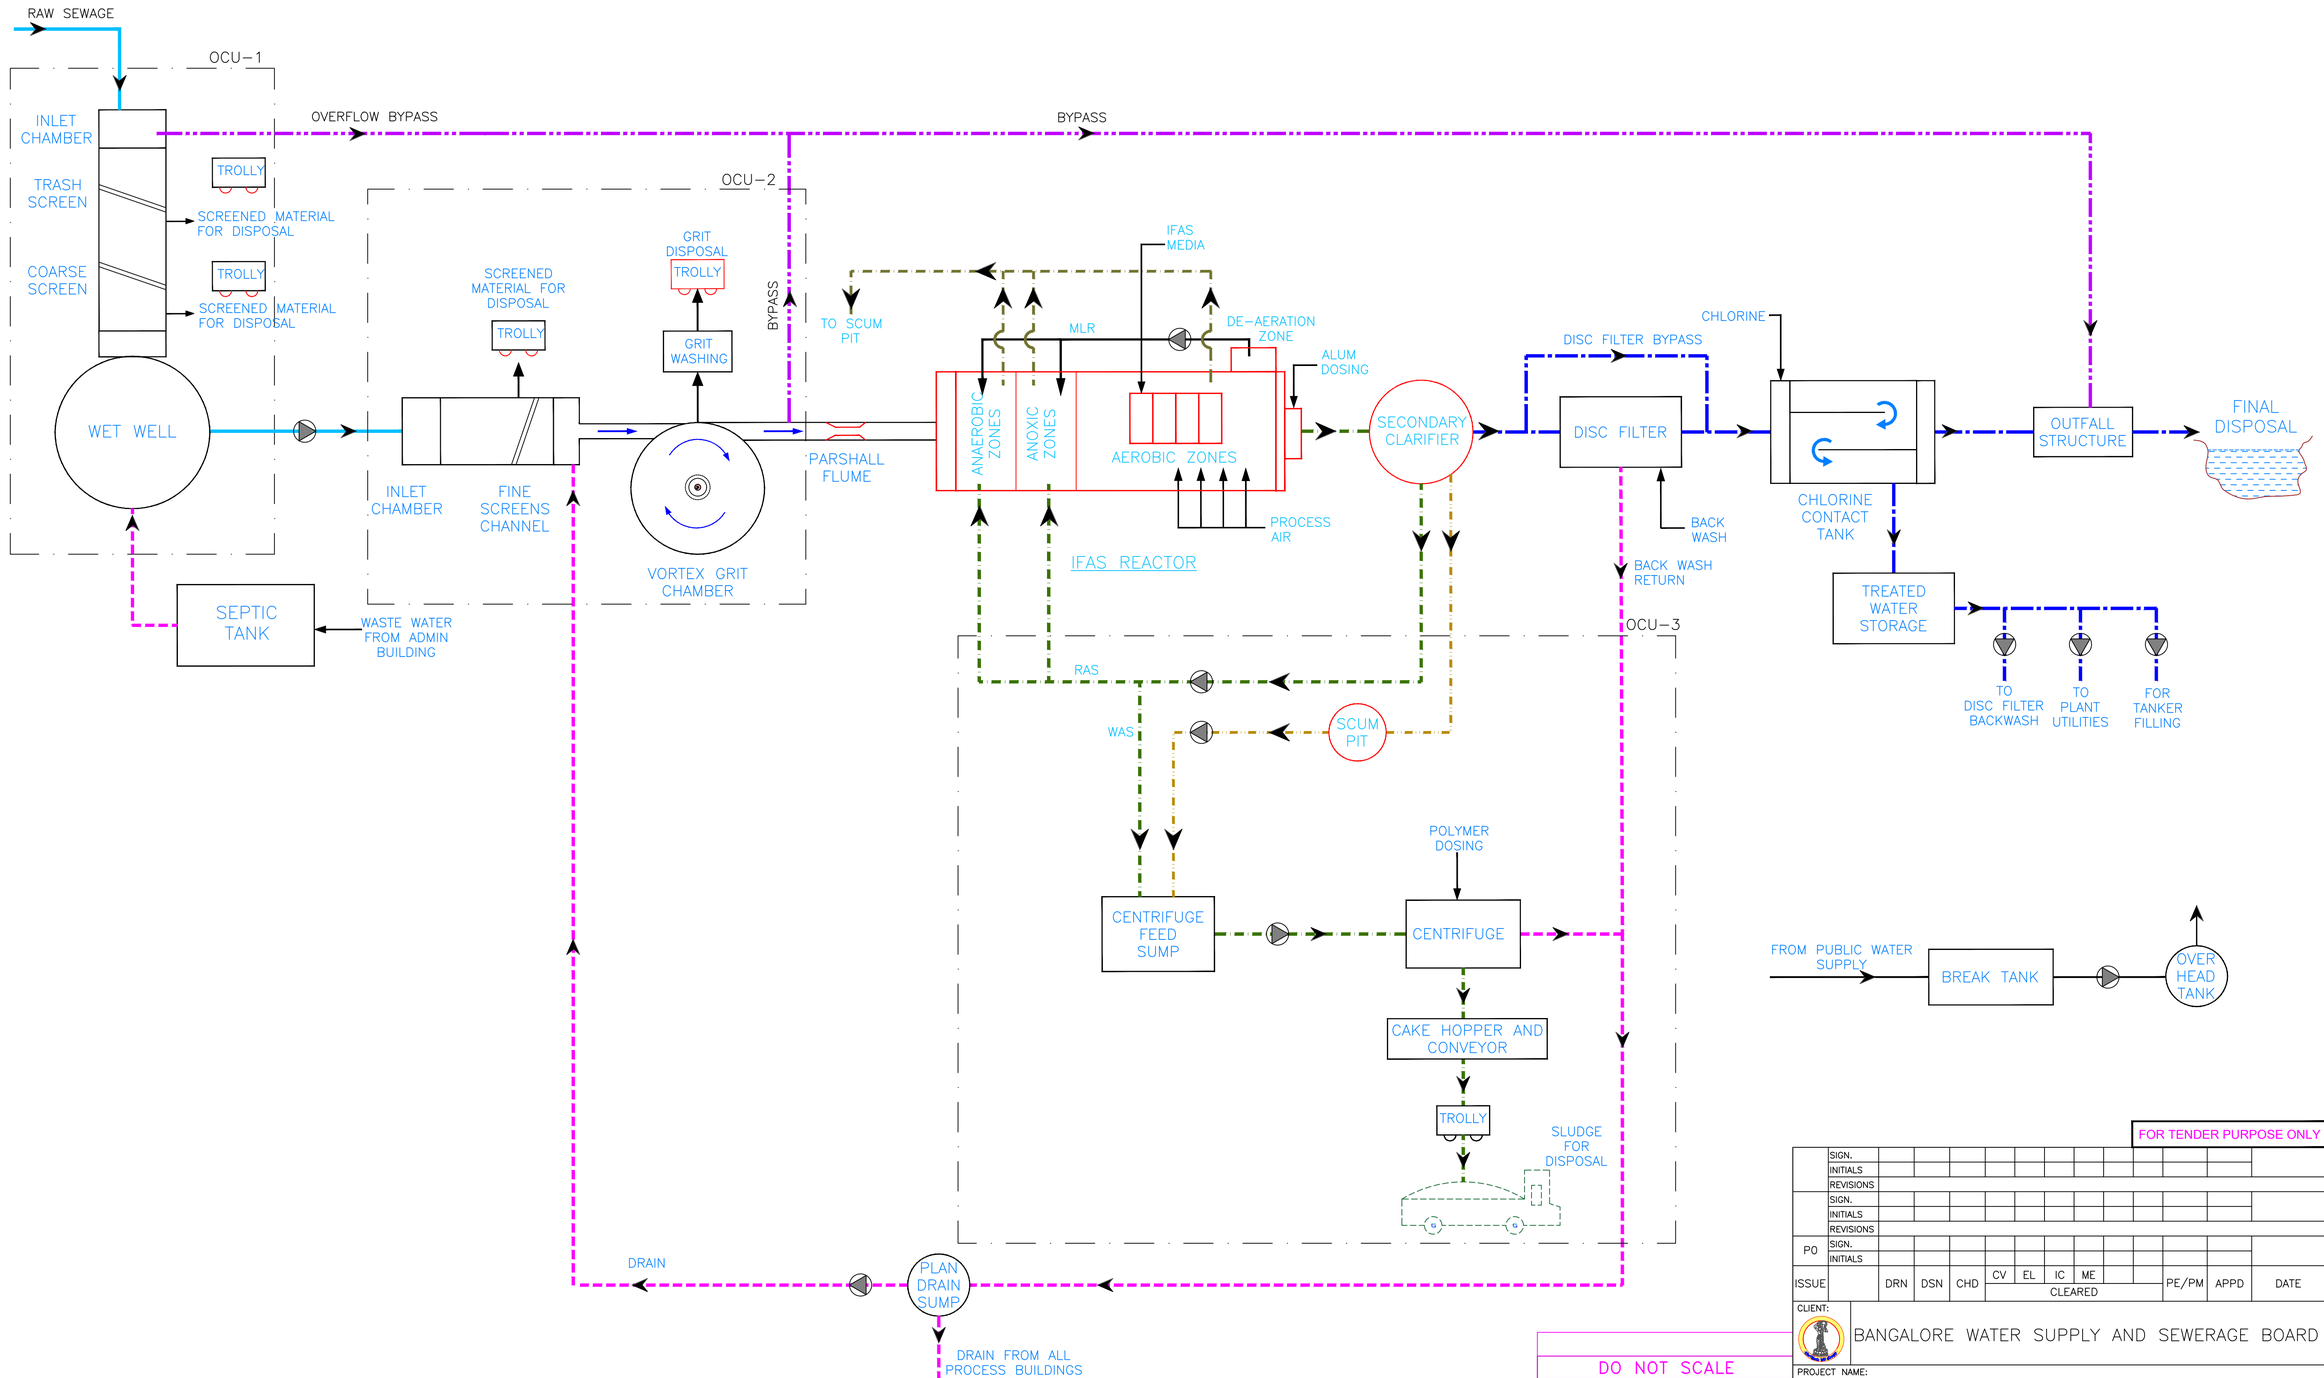

FOR TENDER PURPOSE ONLY

	SIGN.											
	INITIALS											
	REVISIONS											
	SIGN.											
	INITIALS											
	REVISIONS											
P0	SIGN.											
	INITIALS											
ISSUE		DRN	DSN	CHD	CV	EL	IC	ME	PE/PM	APPD	DATE	
		CLEARED										

CLIENT: BANGALORE WATER SUPPLY AND SEWERAGE BOARD

PROJECT NAME: 20 MLD CAPACITY STP AT KORAMANGALA

DWG NAME: PROCESS FLOW DIAGRAM

TATA CONSULTING ENGINEERS LIMITED

SCALE : NTS | DWG NO. TCE.13052A-CV-3008-SL-30000D | ISSUE P0

DC & DISC : BLR-CV

SIZE-A1

TCE FORM NO. 091 R1

DO NOT SCALE

'P' (PRELIMINARY) ISSUES ARE NOT TO BE USED FOR CONSTRUCTION / FABRICATION BUT ARE ISSUED FOR LIMITED PURPOSES ONLY AS INDICATED IN THE SMALL BLOCK ABOVE THIS BLOCK.

CONSTRUCTION / FABRICATION WORK IS PERMITTED ON 'R' (RELEASED) ISSUES ONLY.

INFORMATION CONTAINED WITHIN 'HOLD' IS NOT RELEASED FOR CONSTRUCTION / FABRICATION. FIELD MUST GET DESIGN OFFICE TO CLEAR 'HOLDS' IN TIME BEFORE PROCEEDING WITH ANY CONSTRUCTION / FABRICATION WORK RELATED TO 'HOLDS'.

Proprietary Notice and Version Control
This document contains confidential information for use only by the 'Client' for the Project under consideration, which is provided for the sole purpose of permitting the recipient to evaluate the information submitted herewith. In consideration of receipt of this document, unless agreed to in contrary in the Contract, the recipient agrees to maintain such information in confidence and to not reproduce or otherwise disclose this information to any person outside the recipient's group of companies except that those in relation to maintain the confidentiality of any information which was known to the recipient prior to receipt of such information from Tata Consulting Engineers Limited, or becomes publicly known through no fault of recipients, or Tata Consulting Engineers Limited, or is received without obligation of confidentiality from a third party owing no obligation of confidentiality to Tata Consulting Engineers Limited.
All information given under this version over rides all and any kind of offers, assumptions, deliverables and contracts submitted verbally (and subsequently communicated in writing) or in writing or otherwise given under any and all previous version/s.

FILE NAME : PFD (20 MLD Koramangala).dwg

FILE NAME: F-091-Rev-R1.dwg

DWG NO: TCE.13052A-CV-3008-SL-30400

TITLE: OVERALL PLANT LAYOUT WITH CONTOURS

LIST OF BOUNDARY DETAILS

BOUNDARY POINTS	CO-ORDINATES EASTING	CO-ORDINATES NORTHING	DISTANCE IN METRES
B2	786568.281	1430631.161	78.67
B3	786591.181	1430749.772	120.81
B4	786594.126	1430749.723	2.95
B5	786598.022	1430779.574	30.13
B6	786670.396	1430796.933	74.50
B7	786682.026	1430771.664	28.36
B8	786651.881	1430664.289	112.25
B1	786646.931	1430629.396	35.24

LIST OF POINTS

POINTS	EASTING	NORTHING	RL
SBM5	786560.370	1430768.545	875.198
SBM6	786547.964	1430748.633	875.206
R7	786613.564	1430788.569	875.512
R8	786671.659	1430770.001	875.470
R9	786674.768	1430786.317	877.989

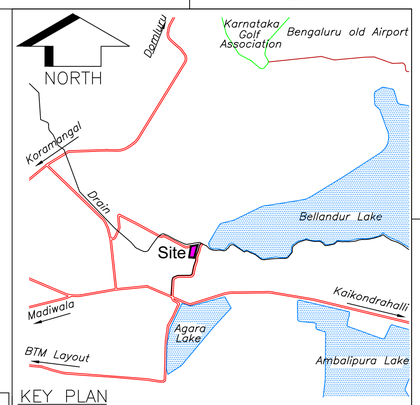

KEY PLAN

KORAMANGALA TSPS COMPONENT LIST

SI NO.	COMPONENT NAME	NO. OF UNITS	SIZE IN METERS L	W	LD*/H	DIA	Free board (m)
	TERMINAL SEWAGE PUMPING STATION (TSPS)						
01	TSPS INLET CHAMBER	1	4.10	3.60	1.10	–	0.75m Above FGL
02	TRASH SCREEN & COARSE SCREEN CHANNEL	2	10.00	1.50	0.90	–	0.75m Above FGL
03	COARSE SCREEN EFFLUENT CHANNEL	1	1.50	3.60	0.80	–	0.75m Above FGL
04	WET WELL	1	–	–	1.80	10.6	0.75m Above FGL
05	PUMPING HOUSE (ABOVE WET WELL)	1	–	–	5.50	10.6	–
06	VALVE CHAMBER	2	8.00	2.50	2.00	–	–

KORAMANGALA 20MLD STP COMPONENT LIST

SI NO.	COMPONENT NAME	NO. OF UNITS	SIZE IN METERS L	W	LD*/H	DIA	Free board (m)
	SEWAGE TREATMENT PLANT (STP)						
07	STP INLET CHAMBER	1	2.30	4.80	1.50	–	0.50
08	FINE SCREEN CHANNEL	2	7.00	1.80	1.10	–	0.50
09	FINE SCREEN EFFLUENT CHANNEL	1	1.50	4.80	1.00	–	0.50
10	GRIT CHAMBER	2	–	–	1.50	3.80	0.50
11	PARSHALL FLUME CHANNEL	1	15.00	1.50	0.70	–	0.50
12	IFAS FLOW DISTRIBUTION BOX	1	3.00	3.00	1.80	–	0.50
13	ANAEROBIC ZONE	2	5.90	18.00	6.00	–	0.60
14	ANOXIC ZONE	2	19.50	18.00	6.00	–	0.60
15	AEROBIC ZONE	2	40.80	18.00	6.00	–	0.60
16	DE-AERATION ZONE	2	12.30	3.00	5.70	–	0.60
17	AERATION BASIN EFFLUENT CHANNEL	1	33.00	1.50	0.60	–	0.50
18	SECONDARY CLARIFIER FLOW DISTRIBUTION BOX	1	4.20	3.00	1.80	–	0.50
19	SECONDARY CLARIFIERS	2	–	–	3.70	25.50	0.50
20	DISC FILTER INFLUENT AND EFFLUENT CHANNEL	1	5.40	1.20	0.70	–	0.50
21	DISC FILTER	1	6.00	3.00	1.50	–	0.50
22	DISC FILTER BYPASS CHANNEL	1	6.00	1.20	0.70	–	0.50
23	DISC FILTER BUILDING(ABOVE DISK FILTER)	1	6.00	5.40	5.50	–	–
24	CCT FLOW DISTRIBUTION BOX	1	3.00	3.00	1.80	–	0.50
25	CHLORINE CONTACT TANK	2	25.4	6.20	1.90	–	0.50
26	CCT EFFLUENT CHANNEL	1	13.00	1.20	0.70	–	0.50
27	SECONDARY PUMP HOUSE	1	12.00	8.00	5.50	–	–
28	CENTRIFUGE FEED SUMP	1	8.00	8.50	3.50	–	1.00
29	CENTRIFUGE FEED PUMP HOUSE	1	8.00	9.00	5.50	–	–
30	CENTRIFUGE BUILDING(G+1)	1	8.00	9.00	5.50	–	–
31	BLOWER BUILDING(INCLUDING ELECTRICAL PANEL)	1	13.00	13.00	9.00	–	–
32	CHEMICAL BUILDING	1	11.00	10.00	5.50	–	–
33	CHLORINATION BUILDING	1	21.00	9.00	5.50	–	–
34	SECONDARY SCUM PIT	1	–	–	1.50	5.50	1.50
35	PLANT DRAIN SUMP	1	–	–	1.50	5.50	2.00
36	TREATED WATER STORAGE	1	5.50	4.00	3.00	–	1.00
37	TRANSFORMER YARD	1	12.00	7.00	–	–	–
38	ELECTRICAL SUB STATION(TSPS/STP)	1	20.00	10.00	5.50	–	–
39	PLANT DG ROOM	1	12.00	10.00	6.50	–	–
40	ADMIN BUILDING INLUDES PLC SCADA,LABORATORY(G+1)	1	10.00	10.00	4.50	–	–
41	PARKING SHED	1	15.00	6.00	4.50	–	–
42	GUARD ROOM(SECURITY ROOM)	1	3.00	3.00	3.00	–	–
43	OUTFALL CHAMBER	1	3.00	3.00	1.50	–	–
44	OVERFLOW CHAMBER	2	2.00	2.00	1.50	–	0.50
45	ODOUR CONTROL ROOM(OCU 1) NEAR TSPS	1	6.00	4.00	6.00	–	–
46	OCU 2 (Near Preliminary treatment units)	1	6.00	4.00	6.00	–	–
47	OCU 3 (Near Sludge handling units)	1	6.00	4.00	6.00	–	–

AREA STATEMENT

Area in Sqmt	Area in Acre
13233.341	3.269

HFL : 874.910

LEGENDS:

- RAW SEWAGE PIPE
- BYPASS LINE
- SLUDGE PIPE
- SCUM PIPE
- SUPERNATANT PIPE
- PROPOSED ROAD
- TREATED WATER
- EXISTING ROAD
- (10) PROPOSED STP UNITS
- PROPOSED PRECAST RCC COMPOUND WALL
- PROPOSED RCC RETAINING WALL
- DRAIN;NALA
- EXISTING FENCE;EXISTING BUILDING
- ASPHALT ROAD, CONCRETE ROAD.
- DRAIN, BUILDING/SHEET HOUSE.
- COMPOUND WALL WITH GATE, FENCE.
- POWER POLE & LINE, TRANSFORMER.
- ORDINARY, MANGO TREE, CHAMBER, MANHOLE, LAMP POST, NAME BOARD.
- BOUNDARY & POINTS, ELECTRIC BOX.
- CONTOUR WITH CONT RL, SPOT LEVELS.
- CHAMBER INVERT LVL, DRAIN CENTER LVL. MANHOLE INVERT LVL,
- BENCH MARKS, TRAVERSE POINTS. – SBM1 R1

NOTES:

1. ALL LEVELS ARE IN METERS,UNLESS OTHER WISE MENTIONED.
2. ALL LEVELS ARE WITH REFERENCE TO THE GTS BENCH MARK ENGRAVED ON CENTER OF 2ND STONES ON EAST SIDE OF QUEEN VICTORIA'S STATUE IN CUBBON PARK,BANGALORE.ITS VALUE IS 912.266M.
3. ALL THE CO-ORDINATES ARE BASED ON UTM WGS-84.
4. ALL THE PROCESS AND NON-PROCESS BUILDING DIMENSIONS SHOWN ARE MINIMUM AND HEIGHT OF THE BUILDING SHALL BE FROM FINISHED FLOOR LEVEL TO THE BOTTOM OF ROOF BEAM.
5. FINISHED FLOOR LEVEL OF ALL PROCESS AND NON PROCESS BUILDING SHALL BE ATLEAST 500MM ABOVE THE FINISHED GROUND LEVEL.
6. FINISHED GROUND LEVEL (FGL) OF THE STP SHALL BE MINIMUM 500MM ABOVE THE HFL.
7. ALL THE BUILDING DIMENSIONS (OR AREA WHEN CALCULATED) SHOWN ARE MINIMUM. HOWEVER, CONTRACTOR MAY UPSIZE THESE DIMENSIONS (OR AREA WHEN CALCULATED) BASED ON HIS DESIGN TO MEET THE SPECIFIED TENDER REQUIREMENTS.
8. TOTAL LENGTH OF PROPOSED 5m WIDE ROAD = 410m
9. TOTAL LENGTH OF PROPOSED RCC PRECAST COMPOUND WALL = 220m
10. TOTAL LENGTH OF PROPOSED RCC RETAINING WALL = 260m

FOR TENDER PURPOSE ONLY

	SIGN.												
	INITIALS												
	REVISIONS												
	SIGN.												
	INITIALS												
	REVISIONS												
PO	SIGN.												
	INITIALS												
ISSUE		DRN	DSN	CHD	CV	EL	IC	ME	CLEARED		PE/PM	APPD	DATE

DO NOT SCALE

'P' (PRELIMINARY) ISSUES ARE NOT TO BE USED FOR CONSTRUCTION / FABRICATION BUT ARE ISSUED FOR LIMITED PURPOSES ONLY AS INDICATED IN THE SMALL BLOCK ABOVE THIS DRAWING.
CONSTRUCTION / FABRICATION WORK IS PERMITTED ON 'R' (RELEASED) ISSUES ONLY.
INFORMATION CONTAINED WITHIN 'HOLD' IS NOT RELEASED FOR CONSTRUCTION / FABRICATION. FIELD MUST GET DESIGN OFFICE TO CLEAR 'HOLDS' IN TIME BEFORE PROCEEDING WITH ANY CONSTRUCTION / FABRICATION WORK RELATED TO 'HOLDS'.

Proprietary Notice and Validation Conditions
This document is for the sole purpose of information for use only by the Client ; for the Project under consideration, which is provided for the sole purpose of permitting the recipient to evaluate the information submitted herewith. In consideration of receipt of this document; unless agreed to in contrary in the Contract, the recipient agrees to maintain such information in confidence and to not reproduce or otherwise disclose this information to any person outside the recipient's organization; except that there is no obligation to maintain the confidentiality of any information which was known to the recipient prior to receipt of such information from Tata Consulting Engineers Limited or which becomes generally known to the trade or recipient, or Tata Consulting Engineers Limited, has given consent without obligation of confidentiality from a third party owing no obligation of confidentiality to Tata Consulting Engineers Limited.
All information given under this version over rides all and any kind of offers, assumptions, deliverables and contracts submitted verbally (and subsequently communicated in writing) or in writing or otherwise given under any and all previous version/s.

CLIENT: BANGALORE WATER SUPPLY AND SEWERAGE BOARD

PROJECT NAME: 20 MLD CAPACITY STP AT KORAMANGALA

DWG NAME: OVERALL PLANT LAYOUT WITH CONTOURS

TATA CONSULTING ENGINEERS LIMITED

SCALE	DWG NO.	ISSUE
: NTS	TCE.13052A-CV-3008-SL-30400	P0
DC & DISC: BLR-CV		SIZE-A1

FILE NAME : LAYOUT (20 MLD Koramangala).dwg

FILE NAME: F-091-Rev-R1.dwg

TCE FORM NO. 091 R1

TITLE: SINGLE LINE DIAGRAM FOR THE ELECTRICAL WORKS AT 20MLD STP, KORAMANGALA, BTM LAYOUT

DWG NO: TCE.13052A-EL-4001-AU-40021

INCOMERS FROM THE FROM NEAREST KPTCL/BESCOM SUBSTATION

11kV Al. CONDUCTOR, XLPE, ARM. UNDER GROUND CABLE

3 WAY RMU (DAS)
11kV, 630A, 350 MVA
(2 OD + 1VL)
(AS PER BESCOM SPECS.)

11kV, 630A ISOLATOR+ES

11kV, 630A ISOLATOR+ES

11kV, 630A VCB

11kV, AL ARMOURED XLPE CABLE

METERING CUBICLE
11KV, 3 CT & 3 PT
(AS PER BESCOM SPECS.)

TTB

TVM

BESCOM'S SCOPE

PROPOSED WORKS UNDER CONTRACTOR'S SCOPE

11kV, AL ARMOURED XLPE UNEARTHED CABLE

11kV METAL ENCLOSED SWITCHBOARD
LOC: 11kV HT ROOM

TO TRAFO OUTGOING

VSS+DV

R Y B

MCB

BUS PT

11kV/110V/110V
CL.-0.5 (METERING)
CL.-3P (PROTECTION)

Line PT-1
11kV/110V/110V
CL.-0.5 (METERING)
CL.-3P (PROTECTION)

SA

MCB

MCB

VSS+DV

R Y B

PROTECTION CT CL:5P20

50,50N,51,51N,27,50BF,95,94

NUMERICAL RELAY

PLC

METERING CT CL:1

MFM

ASS+DA

11kV VCB INCOMER

86

(ON I/C FEEDER)

BON BOFF T TCH SC

DCF RC BS BT ACF

11kV, 3PH, 50HZ, TP, CU BUSBAR, 26.25kA FOR 1SEC

(ON O/G FEEDER)

95 94 86

BON BOFF T TCH SC

DCF RC BS BT ACF

11kV VCB

86

50,50N,51,51N,49,24,50BF
94,WTI,OTI,BR,OSR,PRV
51NS,46

P1

METERING CT CL:1

MFM

PROTECTION CT CL:5P20

R 50/51 50N

N.RELAY

PLC

SA

P2

PLC

TRANSFORMER ANNUNCIATION (TYP)

MARSHELLING BOX(TYP)

11kV, AL ARMOURED XLPE UNEARTHED CABLE

TR-1, 11kV/433V, ONAN, Z=% AS PER IS:1180, DYN11, OUTDOOR PLINTH MOUNTED WITH WTI, OTI, BR, MOG, OSR PRV WITH TAP CHANGER INDICATION WITH +5% TO -15% TAPS IN STEPS OF 2.5%

R 51NS R 64R

NON - SEGREGATED TPN ALUMINIUM BUSDUCT

TR-2, 11kV/433V, ONAN, Z=% AS PER IS:1180, DYN11, OUTDOOR PLINTH MOUNTED WITH WTI, OTI, BR, MOG, OSR PRV WITH TAP CHANGER INDICATION WITH +5% TO -15% TAPS IN STEPS OF 2.5%

R 51NS R 64R

NON - SEGREGATED TPN ALUMINIUM BUSDUCT

NON - SEGREGATED TPN ALUMINIUM BUSDUCT

415V PCC
LOC: SUB-STATION BUILDING

PROTECTION CT CL:5P20

MCB R Y B

ON MCCB
ON OFF TRIP

ON ACB
BON BOFF
TCH SC T RC

METERING CT CL.-1.0

3 MFM 1

TO PLC (RS485)

EDO,ACB,TPN WITH MICROPROCESSOR RELEASE FOR O/C, E/F, UV & S/C

INCOMER-1

NC

BUS-1

I/L

N0

BUS-2

INCOMER-2

NC

EDO,ACB,TPN WITH MICROPROCESSOR RELEASE FOR O/C, E/F, UV & S/C

DG INCOMER

NO

EDO,ACB,TPN WITH MICROPROCESSOR RELEASE FOR O/C, E/F, UV & S/C

415V, 3PH, 50HZ, TPN, CU BUSBAR 50KA FOR 1SEC

BUS-1

BUS-2

415V, 3PH, 50HZ, TPN, CU BUSBAR 50KA FOR 1SEC

FUSE

415/230V AC

TR

MCB DP

TPN ACB

TPN MCCB

BUSCOUPLER SAME AS INCOMER

KVAr APFCR

1.1kV XLPE CU/AL ARMOURED CABLE (TYPICAL) REFER NOTES)

FOR FEEDERS CONTROL SUPPLY

SPARE

RTCC PANEL

BATTERY CHARGER

AIR BLOWER MCC

EFDB SUBSTATION BLDG

EFDB DG ROOM

SPARE 2 Nos

MLDB

CAPACITOR BANK WITH APFC

CAPACITOR BANK WITH APFC

TSPS MCC

SPARE

HEADWORKS MCC

CENTRIFUGE MCC

RTCC PANEL

SPARE

RAS MCC

CHLORINE MCC

FOR FEEDERS CONTROL SUPPLY

DG ROOM

415V DG SET#01 WITH AMF CONTROL PANEL

415V DG SET#02 WITH AMF CONTROL PANEL

G

1.1kV XLPE AL ARMOURED CABLE

TPN ACB

TPN ACB

TPN ACB

DG PCC
LOC: SUB-STATION BUILDING

LEGENDS:-

R RELAYING

50	INSTANTANEOUS PHASE OVER CURRENT RELAY SUFFIX N- GROUND
51	INVERSE DEFINITE MINIMUM TIME OVER CURRENT RELAY SUFFIX N- GROUND, SUFFIX NS-STANDBY EARTH
95	TRIP CIRCUIT SUPERVISION RELAY
94	ANTI-PUMPING RELAY
27	UNDER VOLTAGE RELAY
86	LOCKOUT RELAY (HAND RESET)
OSR	OIL SURGE RELAY
PRV	PRESSURE RELEASE VALVE
50BF	BREAKER FAIL
46	REVERSE PHASE/UNBALANCE
24	VOLTS PER HERTZ RELAY
49	TRANSFORMER THERMAL RELAY
64R	RESTRICTED EARTH FAULT PROTECTION RELAY

- 3-PH DISTRIBUTION TRANSFORMER
- CURRENT TRANSFORMER
- POTENTIAL TRANSFORMER
- CABLE TERMINATION
- 415V DRAW OUT TYPE AIR CIRCUIT BREAKER
- 11kV DRAW OUT TYPE VACUUM CIRCUIT BREAKER
- 415V MOULDED CASE CIRCUIT BREAKER
- 415V MINIATURE CIRCUIT BREAKER
- BREAKER CONTROL SWITCH
- INDICATING LAMP
- M MOTOR
- STAR-DELTA STARTERS WITH SINGLE PHASE PREVENTOR AND MPR
- DIRECT ONLINE STARTERS WITH SINGLE PHASE PREVENTOR AND MPR
- G DG SET WITH AMF CONTROL PANEL
- TCH TRIP CIRCUIT HEALTHY INDICATION (WHITE LED)
- SCI SPRING CHARGED INDICATION (BLUE LED)
- BON BREAKER ON INDICATION (RED LED)
- BOFF BREAKER OFF INDICATION (GREEN LED)
- TRIPPED ON FAULT INDICATION (AMBER LED)
- DCF DC SUPPLY FAIL INDICATION (AMBER LED)
- BS BREAKER IN SERVICE POSITION (RED LED)
- BT BREAKER IN TEST POSITION (CLEAR LED)
- ACF AC SUPPLY FAIL INDICATION (AMBER LED)
- ON ON INDICATION (RED LED)
- OFF OFF INDICATION (GREEN LED)
- TRIP TRIP INDICATION (AMBER LED)
- R R-PHASE INDICATION LAMP (RED LED)
- Y Y-PHASE INDICATION LAMP (YELLOW LED)
- B B-PHASE INDICATION LAMP (BLUE LED)
- L/O/R LOCAL/OFF/REMOTE SELECTOR SWITCH
- SA SURGE ARRESTER
- ASS+DA DIGITAL AMMETER WITH BUILT IN SELECTOR SWITCH
- VSS+DV DIGITAL VOLTMETER WITH BUILT IN SELECTOR SWITCH
- 415V, FIXED TYPE MOTOR PROTECTION CIRCUIT BREAKER (MPCB)
- ICP INSTRUMENTATION CONTROL PANEL
- N.RELAY NUMERICAL RELAY
- MFM MULTI FUNCTION METER WITH RS485 COMMUNICATION (AMMETER, VOLTMETER, PF, FREQUENCY)
- PLC PROGRAMMABEL LOGIC CONTROLLER
- MPR COMPREHENSIVE MOTOR PROTECTION RELAY
- M METERING UNIT
- CAPACITOR BANK
- LCSP LOCAL CONTROL STARTER PANEL
- TTB(CT SHORT LINK)
- SS SOFT STARTER
- ISO LOCAL ISOLATOR SWITCH
- RC READY TO CLOSE (CLEAR LED)
- LCP LOCAL CONTROL PANEL
- CONTROL TRANSFORMER
- I/L INTER LOCK

INTERLOCK:

INCOMER-1	INCOMER-2	BUS COUPLER	DG
ON	ON	OFF	OFF
ON	OFF	ON	OFF
OFF	OFF	ON	ON
OFF	ON	ON	OFF

NOTES:

1. TRIP COIL CIRCUITS OF ALL CIRCUIT BREAKERS SHALL BE PROVIDED WITH TRIP SUPERVISION RELAY TO SUPERVISE THE CIRCUIT IN BOTH OPEN AND CLOSED POSITION OF CIRCUIT BREAKERS.
2. ALL RELAYS USED IN 11kV SWITCHGEAR SHALL BE NUMERICAL TYPE.
3. AMMETERS IN MOTOR FEEDERS SHALL BE PROVIDED WITH SUPPRESSED SCALE UP TO 6 TIMES FULL LOAD CURRENT FOR INDICATION STARTING CURRENT.
4. ACB's SHALL BE PROVIDED WITH MICROPROCESSOR RELEASES FOR ADJUSTABLE OVERLOAD SHORT CIRCUIT, UNDER VOLTAGE AND EARTH FAULT FOR LT BREAKER. VCB'S SHALL BE PROVIDED WITH SHUNT TRIP COILS RATED WITH 110V DC FOR HT BREAKER.
5. MCCB's SHALL BE PROVIDED WITH ELECTRONIC RELEASES FOR ADJUSTABLE OVERLOAD, SHORT CIRCUIT AND EARTH FAULT.
6. ALL PANEL WIRING SHALL BE WITH 1100 VOLTS GRADE PVC INSULATED 1.5 Sqmm STRANDED COPPER WIRE FOR CONTROL WIRING & 2.5 Sqmm FOR CT SECONDARY WIRING.
7. ALL CT'S SHALL BE OF 5A SECONDARY.
8. ALL CONTACTOR/TIMERS etc., SHALL BE RAIL MOUNTED.
9. MINIMUM CONTACTOR RATING SHALL BE 16A.
10. CONTROL SUPPLY SHALL BE 240V AC TAPPED BETWEEN PHASE AND NEUTRAL FEEDERS MODULES.
11. MPCB SHALL BE WITH IN BUILT SINGLE PHASING PREVENTER.
12. ALL CONTACTORS SHALL BE OF AC 3 DUTY.
13. WIDTH OF FEEDER COLOUMN SHALL BE MINI 500 mm CABLE ALLEY SHALL BE 300mm MINI.
14. ALL ACB, MCCB, CONTACTORS, MPCB, & MPR SHALL BE OF TYPE-2 CO-ORDINATION.
15. LCP SHALL BE AS INDICATED IN P&ID.
16. CT RATIO SHALL BE 20% MORE THAN THE FLC 0.85PF & 0.9 EFFICIENCY.
17. CABLE COMPARTMENT SHALL HAVE LED LAMP INTERLOCKED WITH DOOR.
18. ALL INDICATION LAMP SHALL HAVE LED CLUSTER TYPE.
19. ALL MCCB SHALL HAVE EXTENDED ROTORY HANDLE & EXTENDED BUSBAR LINK
20. OPERATION LOGIC OF 415V SWITCHBOARD:
(A) AT NORMAL CONDITION BOTH THE TRANSFORMER INCOMER FEEDER SHALL BE IN CLOSED POSITION. THE BUS COUPLER AND DG INCOMER IN OPEN POSITION.
(B) IN CASE OF FAULTS, THE FAULTY INCOMER FEEDER SHALL BE OPEN POSITON THE BUS COUPLER AND THE HEALTHY INCOMER FEEDER SHALL BE CLOSED POSITON.
(C) IN CASE OF POWER FAILURE, THE DG INCOMER, BUS COUPLER SHALL BE IN CLOSED POSITION. BOTH THE TRANSFORMER INCOMER SHALL BE SWITCHED OFF BY ACTIVATION OF UNDER VOLTAGE RELAY OF THE GRID INCOMER.
21. MOTOR FEEDER <5.5kW WILL HAVE DIRECT CONNECTED AMMETER IN Y PHASE, MOTORS >5.5kW UPTO 15kW WILL BE PROVIDED WITH 1 CT AND AMMETER AND MOTOR >15kW AND ABOVE WILL BE PROVIDED WITH 3 CTS AND AMMETER.
22. NECESSARY INTERLOCK TO SPACE HEATER WITH MOTORS TO BE PROVIDED.
23. ALL MCB SHALL HAVE KW = 100% Ics.
24. ALL MCCB CONNECTED TO MOTOR SHALL BE RATED TO MOTOR DUTY.
25. ALL ACB SHALL HAVE Icu = Ics = Icw.
26. THE 415V SIDE OF THE TRANSFORMER IS PROVIDED WITH NON SEGREGATED ALUMINUM BUS DUCT IF THE TRANSFORMER RATING IS GREATER THAN OR EQUAL TO 1000KVA. FOR THE TRANSFORMER RATING IS LESS THAN 1000KVA XLPE AL ARMUED CABLE SHALL BE PROVIDED ON 415V SIDE.
27. CABLE SIZES LESS THAN OR EQUAL TO 6 Sqmm SHALL BE PROVIDED WITH COPPER CONDUCTORS AND AL CONDUCTORS TO BE USED FOR CABLE SIZES ABOVE 6 Sqmm.
28. CAPACITOR BANK WITH APFC SHALL BE PROVIDED WITH INTERLOCK SUCH THAT PANELS ARE FED BY DG SET, CAPACITOR BANK SHALL BE DISCONNECTED.
29. 20% SPARE FEEDERS WITH MINI OF 1 SPARE FEEDER FOR EACH RATING OF THE OUTGOING FEEDERS SHALL BE PROVIDED IN LT PANELS (PCC/MCC).
30. PORTABLE TYPE STARTER WILL BE PROVIDED FOR GATES.

FOR TENDER PURPOSE ONLY

	SIGN.										
	INITIALS										
	REVISIONS										
	SIGN.										
	INITIALS										
	REVISIONS										
PO	SIGN.										
	INITIALS										

ISSUE		DRN	DSN	CHD	CV	EL	IC	ME	PE/PM	APPD	DATE
					CLEARED						

CLIENT: BANGALORE WATER SUPPLY AND SEWERAGE BOARD

PROJECT NAME: 20 MLD CAPACITY STP AT KORAMANGALA

DWG NAME: SINGLE LINE DIAGRAM FOR THE ELECTRICAL WORKS SHEET 01 OF 05

TATA CONSULTING ENGINEERS LIMITED
MUMBAI

SCALE : NTS
DC & DISC : BLR-EL
DWG NO. TCE.13052A-EL-4001-AU-40021
ISSUE P0
SIZE-A1
TCE FORM NO. 091 R1

DO NOT SCALE

'P' (PRELIMINARY) ISSUES ARE NOT TO BE USED FOR CONSTRUCTION / FABRICATION BUT ARE ISSUED FOR LIMITED PURPOSES ONLY AS INDICATED IN THE SMALL BLOCK ABOVE THIS BLOCK.
CONSTRUCTION / FABRICATION WORK IS PERMITTED ON 'R' (RELEASED) ISSUES ONLY.
INFORMATION CONTAINED WITHIN 'HOLD' IS NOT RELEASED FOR CONSTRUCTION / FABRICATION. FIELD MUST GET DESIGN OFFICE TO CLEAR 'HOLDS' IN TIME BEFORE PROCEEDING WITH ANY CONSTRUCTION / FABRICATION WORK RELATED TO 'HOLDS'.

Proprietary Notice and Version Control
This document contains confidential information for use only by the Client +, for the Project under consideration, which is provided for the sole purpose of permitting the recipient to evaluate the information submitted herewith. In consideration of receipt of this document, unless otherwise agreed in writing, the recipient undertakes to keep the information in confidence and not to reproduce or disclose this information to any person outside the recipient's organisation, except that there is no obligation to maintain the confidentiality of any information which was known to the recipient prior to receipt of such information from Tata Consulting Engineers Limited, or becomes publicly known through no fault of recipient, or Tata Consulting Engineers Limited, or is received without obligation of confidentiality from a third party owning no obligation of confidentiality to Tata Consulting Engineers Limited.
All information given under this version over rides all and any kind of offers, assumptions, deliverables and contracts submitted verbally (and subsequently communicated in writing) or in writing or otherwise given under any and all previous version/s.

FILE NAME : SLD (20 MLD Koramangala).dwg

FILE NAME: F-091-Rev-R1.dwg

TITLE: SINGLE LINE DIAGRAM FOR THE ELECTRICAL WORKS AT 20MLD STP, KORAMANGALA, BTM LAYOUT

DWG NO TCE.13052A-EL-4001-AU-40022

NOTES:-

1. FOR GENERAL NOTES, LEGENDS, REFER DRAWING NO. TCE.13052A-EL-4001-AU-40031.

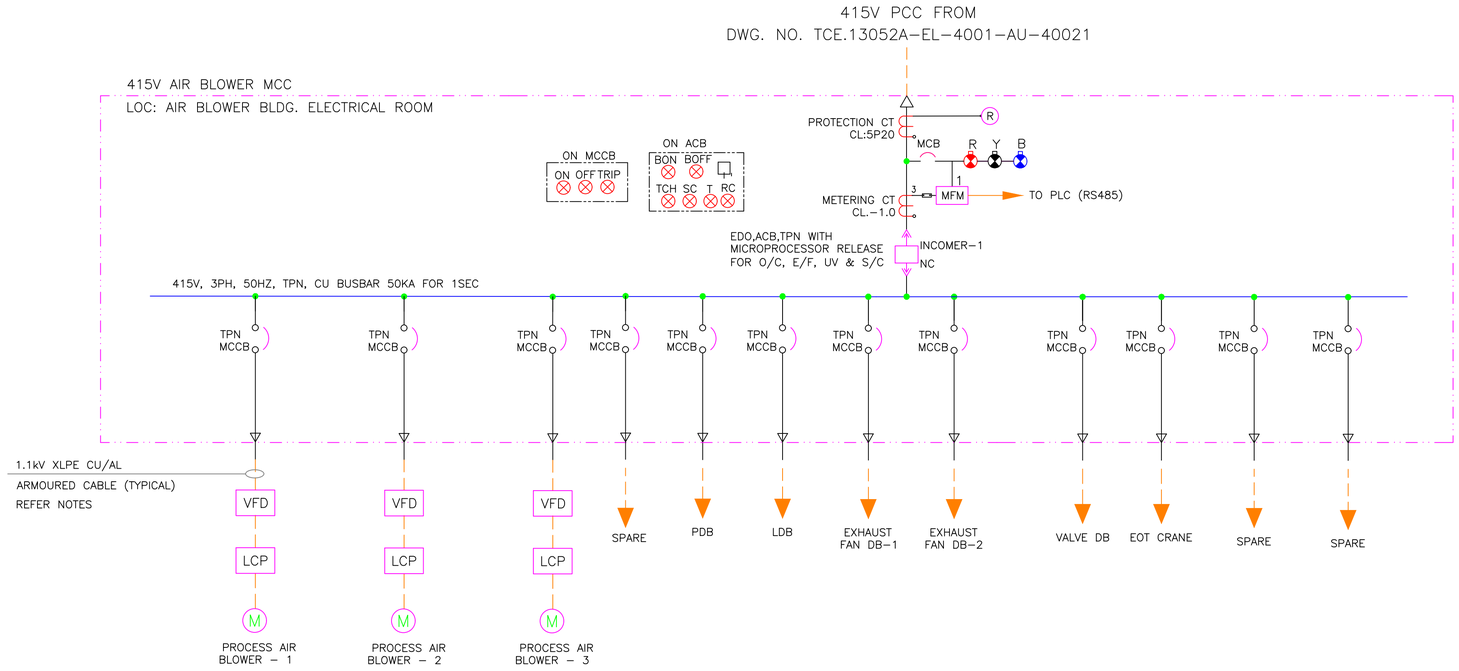

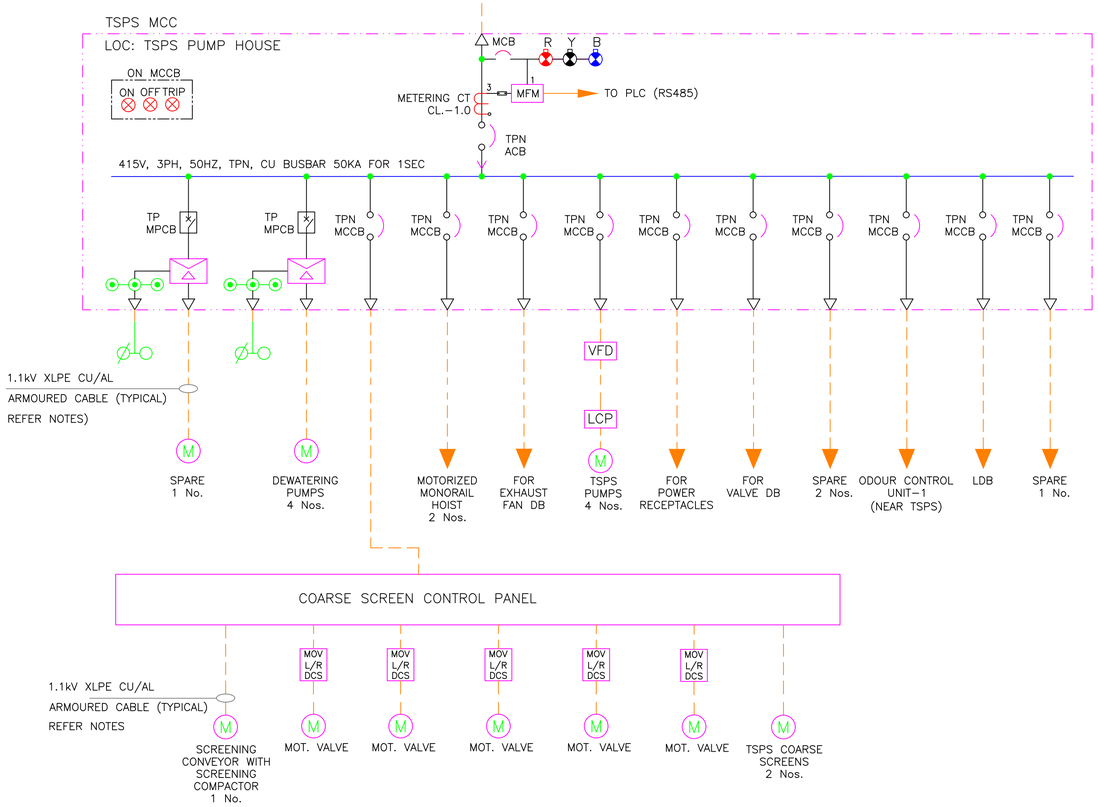

FOR TENDER PURPOSE ONLY

	SIGN.												
	INITIALS												
	REVISIONS												
	SIGN.												
	INITIALS												
	REVISIONS												
PO	SIGN.												
	INITIALS												
ISSUE		DRN	DSN	CHD	CV	EL	IC	ME		PE/PM	APPD	DATE	
					CLEARED								

DO NOT SCALE

'P' (PRELIMINARY) ISSUES ARE NOT TO BE USED FOR CONSTRUCTION / FABRICATION BUT ARE ISSUED FOR LIMITED PURPOSES ONLY AS INDICATED IN THE SMALL BLOCK ABOVE THIS BLOCK.

CONSTRUCTION / FABRICATION WORK IS PERMITTED ON 'R' (RELEASED) ISSUES ONLY.

INFORMATION CONTAINED WITHIN 'HOLD' IS NOT RELEASED FOR CONSTRUCTION / FABRICATION. FIELD MUST GET DESIGN OFFICE TO CLEAR HOLDS IN TIME BEFORE PROCEEDING WITH ANY CONSTRUCTION / FABRICATION WORK RELATED TO 'HOLDS'.

Proprietary Notice and Version Control
This document contains confidential information for use only by the Client ; for the Project under consideration, which is provided for the sole purpose of permitting the recipient to evaluate the information submitted herewith. In consideration of receipt of this document, unless agreed to in contrary in the Contract, the recipient agrees to maintain such information in confidence and not to reproduce or otherwise disclose this information to any person outside the recipient's organization; except that there is no obligation to maintain the confidentiality of any information which was known to the recipient prior to receipt of such information from Tata Consulting Engineers Limited, or becomes publicly known through no fault of recipient, or Tata Consulting Engineers Limited, or is received without obligation of confidentiality from a third party owning no obligation of confidentiality to Tata Consulting Engineers Limited. All information given under this version over rides all and any kind of offers, assumptions, deliverables and contracts submitted verbally (and subsequently communicated in writing) or in writing or otherwise given under any and all previous version/s.

CLIENT: BANGALORE WATER SUPPLY AND SEWERAGE BOARD

PROJECT NAME: 20 MLD CAPACITY STP AT KORAMANGALA

DWG NAME: SINGLE LINE DIAGRAM FOR THE ELECTRICAL WORKS SHEET 02 OF 05

TATA CONSULTING ENGINEERS LIMITED
MUMBAI

FILE NAME : SLD (20 MLD Koramangala).dwg	SCALE : NTS	DWG NO. TCE.13052A-EL-4000-AU-40022	ISSUE P0
	DC & DISC: BLR-EL		

SIZE-A1

FILE NAME: F-091-Rev-R1.dwg

TCE FORM NO. 091 R1

TITLE: SINGLE LINE DIAGRAM FOR THE ELECTRICAL WORKS AT 20MLD STP, KORAMANGALA, BTM LAYOUT

DWG NO TCE.13052A-EL-4000-AU-40023

NOTES:-

1. FOR GENERAL NOTES, LEGENDS, REFER DRAWING NO. TCE.13052A-EL-4001-AU-40031.

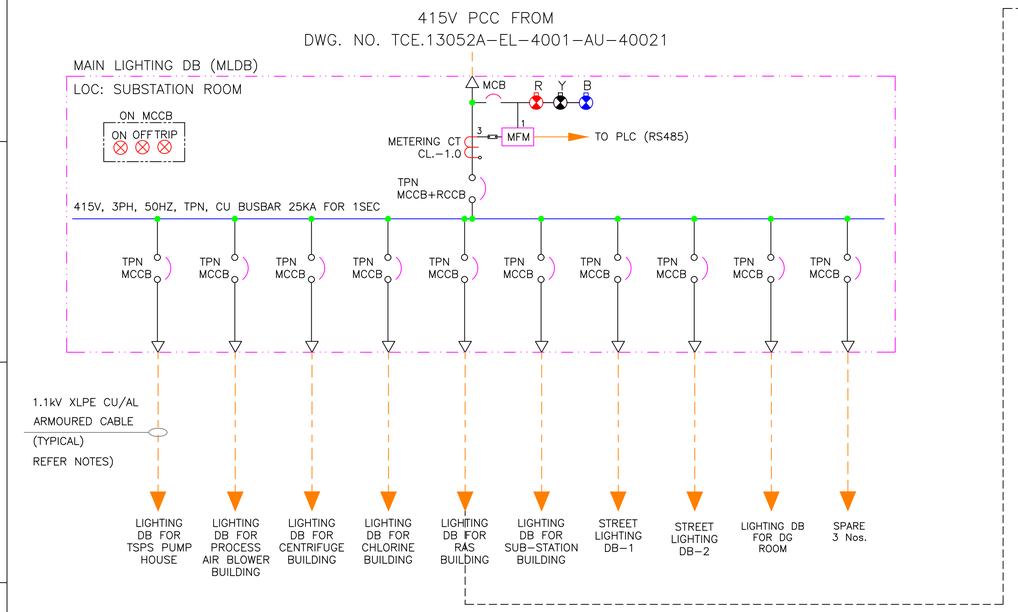

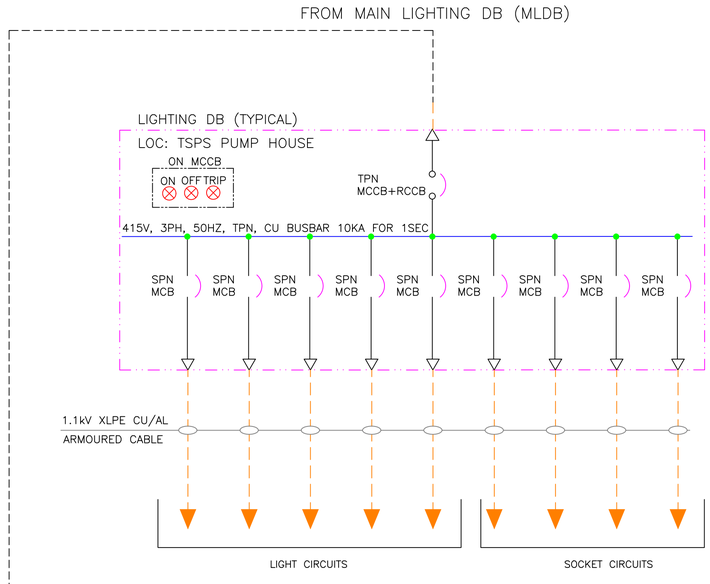

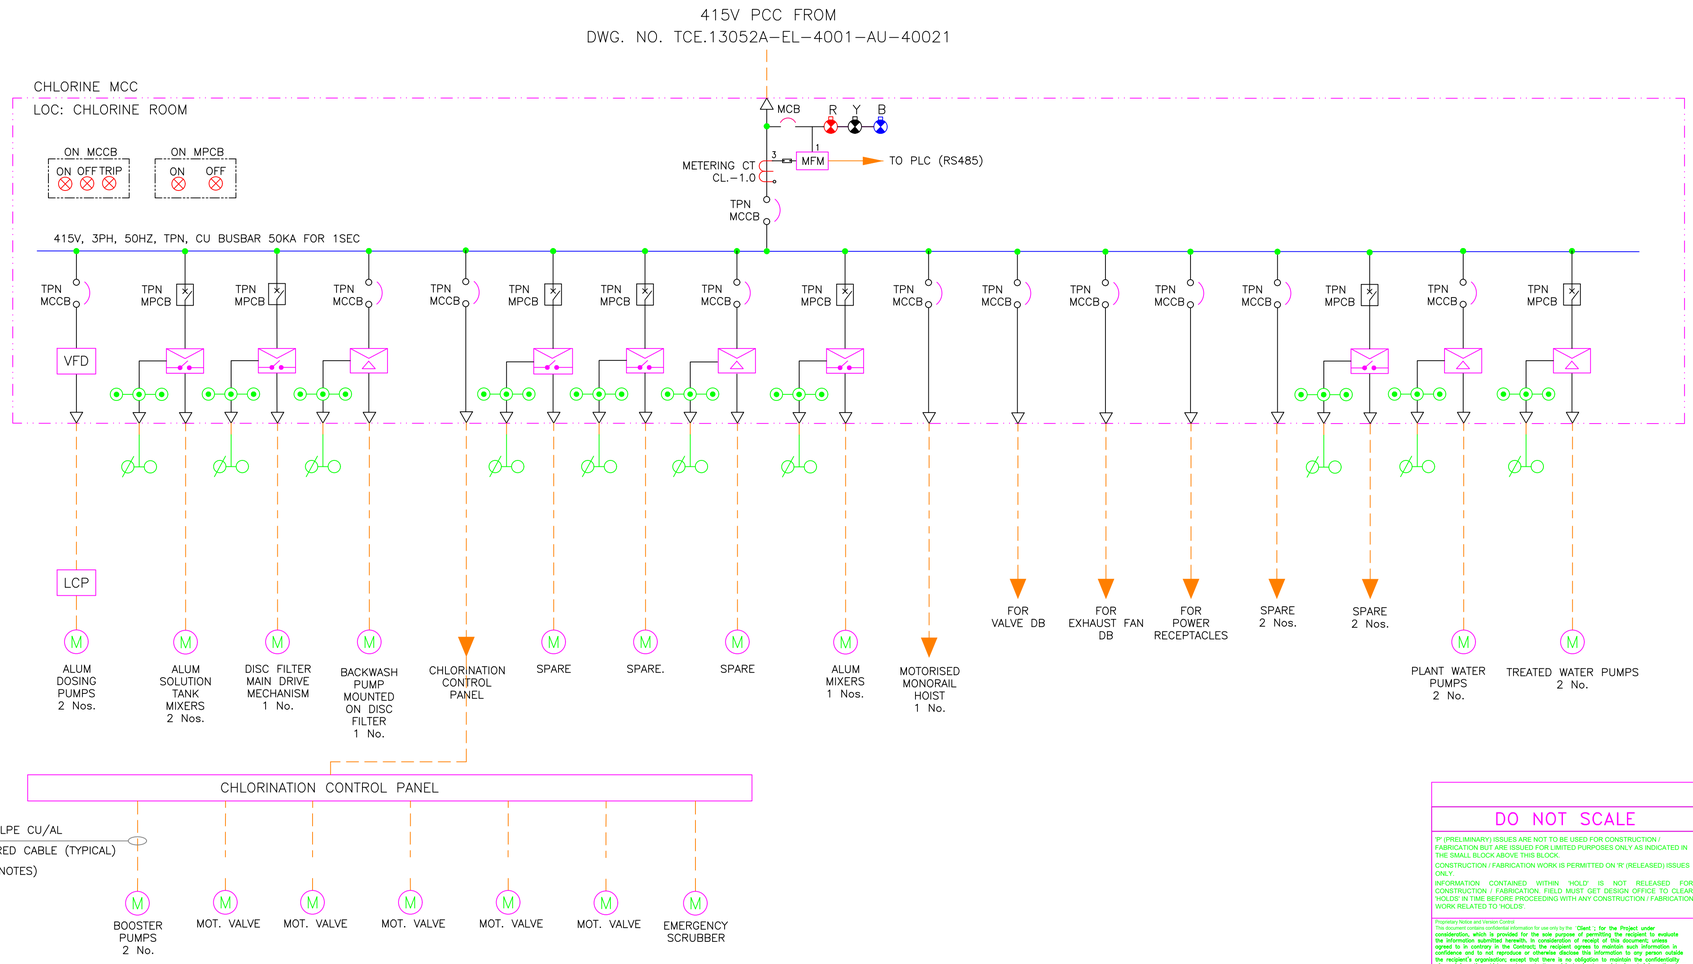

FOR TENDER PURPOSE ONLY

	SIGN.											
	INITIALS											
	REVISIONS											
	SIGN.											
	INITIALS											
	REVISIONS											
P0	SIGN.											
	INITIALS											
ISSUE		DRN	DSN	CHD	CV	EL	IC	ME	CLEARED	PE/PM	APPD	DATE

CLIENT: BANGALORE WATER SUPPLY AND SEWERAGE BOARD

PROJECT NAME: 20 MLD CAPACITY STP AT KORAMANGALA

DWG NAME: SINGLE LINE DIAGRAM FOR THE ELECTRICAL WORKS SHEET 03 OF 05

TATA CONSULTING ENGINEERS LIMITED
MUMBAI

SCALE : NTS | DWG NO. TCE.13052A-EL-4000-AU-40023 | ISSUE P0

DC & DISC: BLR-EL

SIZE-A1

DO NOT SCALE

'P' (PRELIMINARY) ISSUES ARE NOT TO BE USED FOR CONSTRUCTION / FABRICATION BUT ARE ISSUED FOR LIMITED PURPOSES ONLY AS INDICATED IN THE SMALL BLOCK ABOVE THIS BLOCK.

CONSTRUCTION / FABRICATION WORK IS PERMITTED ON 'R' (RELEASED) ISSUES ONLY.

INFORMATION CONTAINED WITHIN 'HOLD' IS NOT RELEASED FOR CONSTRUCTION / FABRICATION. FIELD MUST GET DESIGN OFFICE TO CLEAR 'HOLDS' IN TIME BEFORE PROCEEDING WITH ANY CONSTRUCTION / FABRICATION WORK RELATED TO 'HOLDS'.

Proprietary Notice and Viewing Control
This document contains confidential information for use only by the 'Client' for the Project under consideration, which is provided for the sole purpose of permitting the recipient to evaluate the information submitted herewith. In consideration of receipt of this document, unless agreed to in contrary in the Contract, the recipient agrees to maintain such information in confidence and to not reproduce or otherwise disclose this information to any person outside the recipient's organization, except that there is no obligation to maintain the confidentiality of any information which was known to the recipient prior to receipt of such information from Tata Consulting Engineers Limited, or is or becomes publicly known through no fault of recipient, or Tata Consulting Engineers Limited, or is received without obligation of confidentiality from a third party owing no obligation of confidentiality to Tata Consulting Engineers Limited.
All information given under this version over rides all and any kind of offers, assumptions, deliverables and contracts submitted verbally (and subsequently communicated in writing) or in writing or otherwise given under any and all previous version/s.

FILE NAME : SLD (20 MLD Koramangala).dwg

FILE NAME: F-091-Rev-R1.dwg

TCE FORM NO. 091 R1

TITLE: SINGLE LINE DIAGRAM FOR THE ELECTRICAL WORKS AT 20MLD STP, KORAMANGALA, BTM LAYOUT

DWG NO: TCE.13052A-EL-4000-AU-40024

NOTES:-

1. FOR GENERAL NOTES, LEGENDS, REFER DRAWING NO. TCE.13052A-EL-4001-AU-40031.

415V PCC FROM DWG. NO. TCE.13052A-EL-4001-AU-40021

HEADWORKS MCC

LOC: SUBSTATION BUILDING

ON MCCB: ON OFF TRIP

ON MPCB: ON OFF

MCB R Y B

METERING CT CL.-1.0

MFM → TO PLC (RS485)

TPN MCCB

415V, 3PH, 50HZ, TPN, CU BUSBAR 50KA FOR 1SEC

TPN MCCB	TPN MPCB	TPN MPCB	TPN MPCB	TPN MPCB	TPN MCCB	DP MCB	DP MCB	TPN MCCB	TPN MCCB	TPN MCCB	TPN MPCB	TPN MCCB	TPN MCCB
FINE SCREEN PANEL	GRIT MECHANISM DRIVE 2 Nos.	GRIT TRANSFER PUMP 2 Nos.	GRIT WASHER MECHANISM 2 Nos.	GRIT DISCHARGE CONVEYOR 2 Nos.	SPARE	FOR AIR CONDITIONING IN SCADA, CONTROL ROOM BUILDING – 2NOs.	FOR AIR CONDITIONING IN CONFERENCE HALL, ENGINEERS ROOM – 2NOs.	FOR EXHAUST FAN DB IN SUB-STATION BUILDING	FOR POWER RECEPTACLES	FOR VALVE DB	SPARE 2 Nos.	SPARE 2 Nos.	ODOUR CONTROL UNIT-2 (NEAR HEAD WORKS)

1.1kV XLPE CU/AL ARMOURED CABLE (TYPICAL) REFER NOTES)

FINE SCREEN CONTROL PANEL

1.1kV XLPE CU/AL ARMOURED CABLE (TYPICAL) REFER NOTES)

SCREENING CONVEYOR WITH SCREENING COMPACTOR 1 No.	MOV L/R DCS → MOT. VALVE	MOV L/R DCS → MOT. VALVE	MOV L/R DCS → MOT. VALVE	MOV L/R DCS → MOT. VALVE	MOV L/R DCS → MOT. VALVE	FINE SCREENS 2 Nos. – 3 KW

415V PCC FROM DWG. NO. TCE.13052A-EL-4001-AU-40021

CENTRIFUGE MCC

LOC: CENTRIFUGE BUILDING

ON MCCB: ON OFF TRIP

ON MPCB: ON OFF

MCB R Y B

METERING CT CL.-1.0

MFM → TO PLC (RS485)

TPN MCCB

415V, 3PH, 50HZ, TPN, CU BUSBAR 50KA FOR 1SEC

TPN MPCB	TPN MCCB	TPN MCCB	TPN MPCB	TPN MPCB	TPN MPCB	TPN MPCB	TPN MPCB	TPN MCCB	TPN MCCB	TPN MCCB	TPN MCCB	TPN MCCB	TPN MCCB	TPN MCCB	TPN MCCB	TPN MPCB	TPN MCCB
								VFD	VFD							SPARE 2 Nos.	SPARE 2 Nos.

1.1kV XLPE CU/AL ARMOURED CABLE (TYPICAL) REFER NOTES)

SCUM TRANSFER PUMPS 2 Nos.	SPARE 2 NOS.	PLANT DRAIN PUMPS 2 Nos.	CENTRIFUGE FEED SUMP MIXER 2 No.	POLYMER SYSTEM 3 Nos.	DEWATERED SLUDGE CONVEYOR 1 No.	SPARE 1 No.	POLYMER DOSING PUMPS 3 Nos.	CENTRIFUGE FEED PUMPS 3 Nos.	ODOUR CONTROL UNIT-3	CENTRIFUGE CONTROL PANEL 3 NOS.	EOT CRANE 1 No. SLUDGE THICKENED BLDG.	EOT CRANE 1 No. CENTRIFUGE FEED PH	FOR EXHAUST FAN DB – 3 NOS (CHMEICAL BLDG, CENTRIFUGE BLDG, CENTRIFUGE FEED PH).	FOR POWER RECEPTACLES	FOR VALVE DB

FOR TENDER PURPOSE ONLY

	SIGN.											
	INITIALS											
	REVISIONS											
	SIGN.											
	INITIALS											
	REVISIONS											
PO	SIGN.											
	INITIALS											
ISSUE		DRN	DSN	CHD	CV	EL	IC	ME	PE/PM	APPD	DATE	
					CLEARED							

DO NOT SCALE

'P' (PRELIMINARY) ISSUES ARE NOT TO BE USED FOR CONSTRUCTION / FABRICATION BUT ARE ISSUED FOR LIMITED PURPOSES ONLY AS INDICATED IN THE SMALL BLOCK ABOVE THIS BLOCK.

CONSTRUCTION / FABRICATION WORK IS PERMITTED ON 'R' (RELEASED) ISSUES ONLY.

INFORMATION CONTAINED WITHIN 'HOLD' IS NOT RELEASED FOR CONSTRUCTION / FABRICATION. FIELD MUST GET DESIGN OFFICE TO CLEAR 'HOLDS' IN TIME BEFORE PROCEEDING WITH ANY CONSTRUCTION / FABRICATION WORK RELATED TO HOLDS'

Proprietary Notice and Version Control
This document contains confidential information for use only by the Client ; for the Project under consideration, which is provided for the sole purpose of permitting the recipient to evaluate the proposal submitted herein. In consideration of receipt of this document, the recipient agrees to maintain such information in confidence and to not reproduce or otherwise disclose this information to any person outside the recipient's organization, except that there is no obligation to maintain the confidentiality of any information which was known to the recipient prior to receipt of such information from Tata Consulting Engineers Limited, or becomes publicly known through no fault of recipient, or Tata Consulting Engineers Limited, or is received without obligation of confidentiality from a third party owing no obligation of confidentiality to Tata Consulting Engineers Limited.
All information given under this version over rides all and any kind of offers, assumptions, deliverables and contracts submitted verbally (and subsequently communicated in writing) or in writing or otherwise given under any and all previous version/s.

FILE NAME : SLD (20 MLD Koramangala).dwg

CLIENT: BANGALORE WATER SUPPLY AND SEWERAGE BOARD

PROJECT NAME: 20 MLD CAPACITY STP AT KORAMANGALA

DWG NAME: SINGLE LINE DIAGRAM FOR THE ELECTRICAL WORKS SHEET 04 OF 05

TATA CONSULTING ENGINEERS LIMITED
MUMBAI

SCALE	DWG NO.	ISSUE
: NTS	TCE.13052A-EL-4000-AU-40024	P0
DC & DISC : BLR-EL		

SIZE-A1

TCE FORM NO. 091 R1

FILE NAME: F-091-Rev-R1.dwg

TITLE: SINGLE LINE DIAGRAM FOR THE ELECTRICAL WORKS AT 20MLD STP, KORAMANGALA, BTM LAYOUT

DWG NO TCE.13052A-EL-4000-AU-40025

NOTES:-

1. FOR GENERAL NOTES, LEGENDS, REFER DRAWING NO. TCE.13052A-EL-4001-AU-40031.

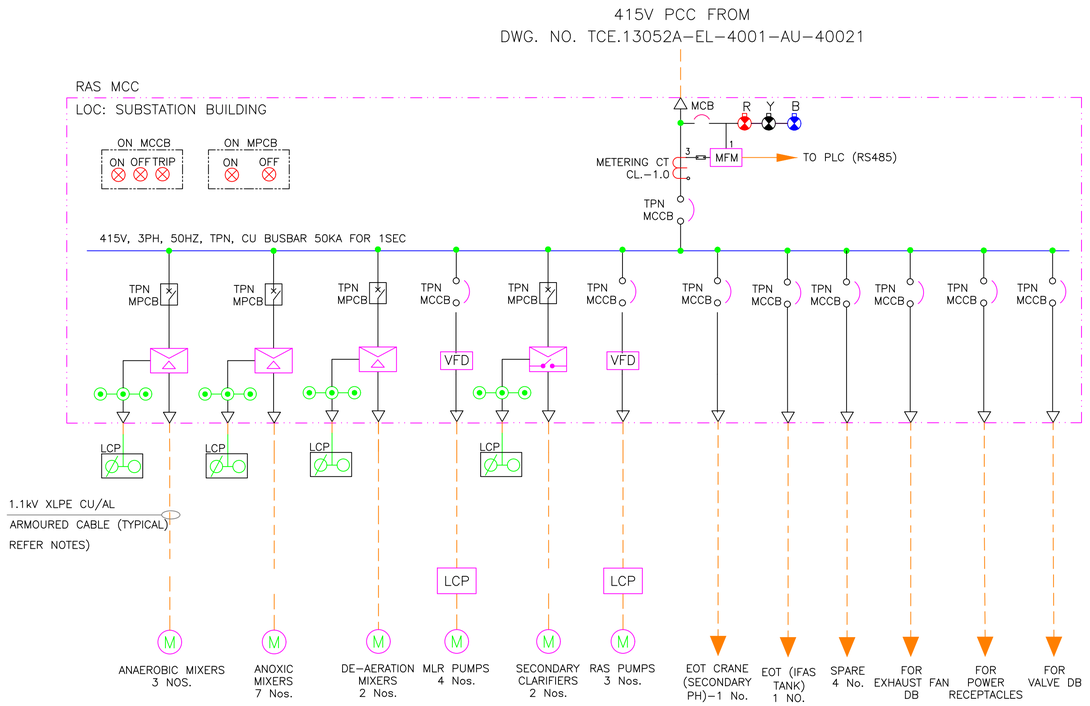

FOR TENDER PURPOSE ONLY

	SIGN.											
	INITIALS											
	REVISIONS											
	SIGN.											
	INITIALS											
	REVISIONS											
PO	SIGN.											
	INITIALS											
ISSUE		DRN	DSN	CHD	CV	EL	IC	ME		PE/PM	APPD	DATE
					CLEARED							

CLIENT: BANGALORE WATER SUPPLY AND SEWERAGE BOARD

PROJECT NAME: 20 MLD CAPACITY STP AT KORAMANGALA

DWG NAME: AT 20MLD STP, BTM LAYOUT
ELECTRICAL WORKS
SHEET 05 OF 05

TATA CONSULTING ENGINEERS LIMITED
MUMBAI

SCALE : NTS | DWG NO. TCE.13052A-EL-4000-AU-40025 | ISSUE P0

DC & DISC : BLR-EL

SIZE-A1

DO NOT SCALE

'P' (PRELIMINARY) ISSUES ARE NOT TO BE USED FOR CONSTRUCTION / FABRICATION BUT ARE ISSUED FOR LIMITED PURPOSES ONLY AS INDICATED IN THE SMALL BLOCK ABOVE THIS BLOCK.

CONSTRUCTION / FABRICATION WORK IS PERMITTED ON 'R' (RELEASED) ISSUES ONLY.

INFORMATION CONTAINED WITHIN 'HOLD' IS NOT RELEASED FOR CONSTRUCTION / FABRICATION. FIELD MUST GET DESIGN OFFICE TO CLEAR 'HOLDS' IN TIME BEFORE PROCEEDING WITH ANY CONSTRUCTION / FABRICATION WORK RELATED TO 'HOLDS'.

Proprietary Notice and Version Control:
This document contains confidential information for use only by the Client ; for the Project under consideration, which is provided for the sole purpose of permitting the recipient to evaluate the information submitted herewith. In consideration of receipt of this document, unless agreed to in contrary in the Contract, the recipient agrees to maintain such information in confidence and to not reproduce or otherwise disclose this information to any person outside the recipient's organization, except that there is no obligation to maintain the information in confidence to the extent that it is or becomes publicly known through no fault of recipient, or Tata Consulting Engineers Limited, or becomes publicly known through no fault of recipient, or is received without obligation of confidentiality from a third party owning no obligation of confidentiality to Tata Consulting Engineers Limited. All information given under this version over rides all and any kind of offers, assumptions, deliverables and contracts submitted verbally (and subsequently communicated in writing) or in writing or otherwise given under any and all previous version/s.

FILE NAME : SLD (20 MLD Koramangala).dwg

FILE NAME: F-091-Rev-R1.dwg

TCE FORM NO. 091 R1